




REVISIONS	BY

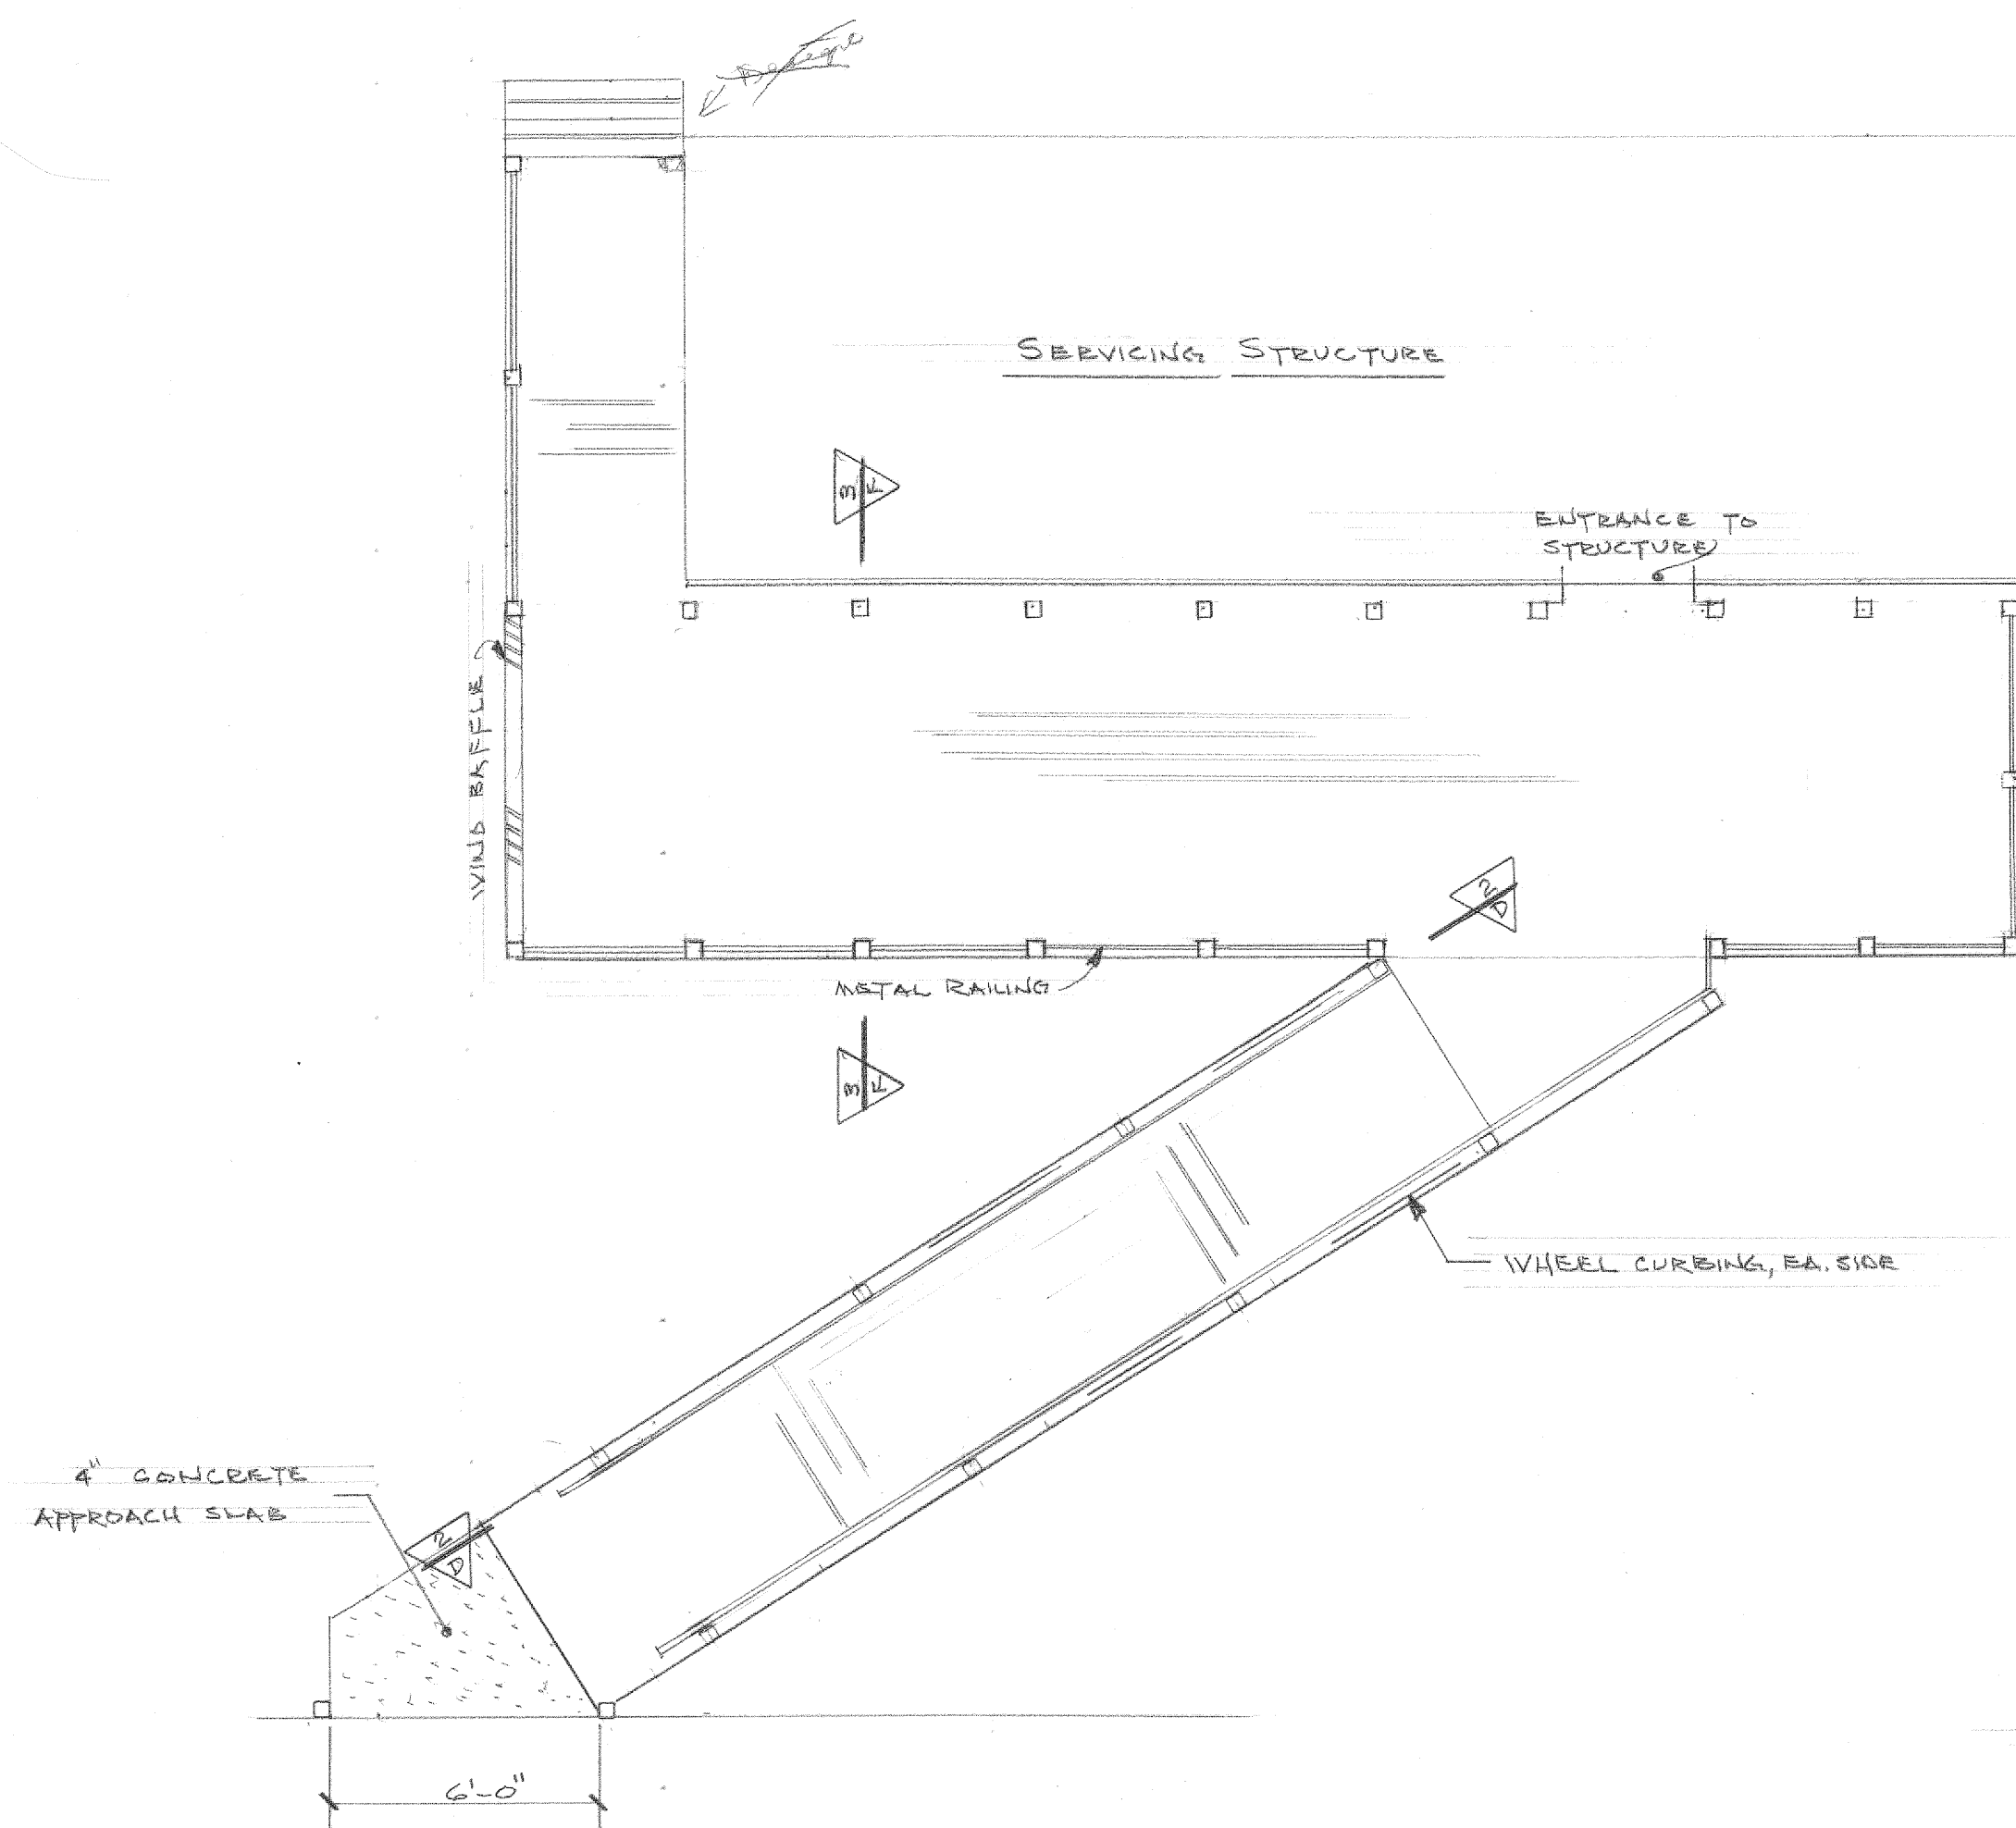


RAMP-DECK PLAN- $\frac{1}{4}"=1'-0"$

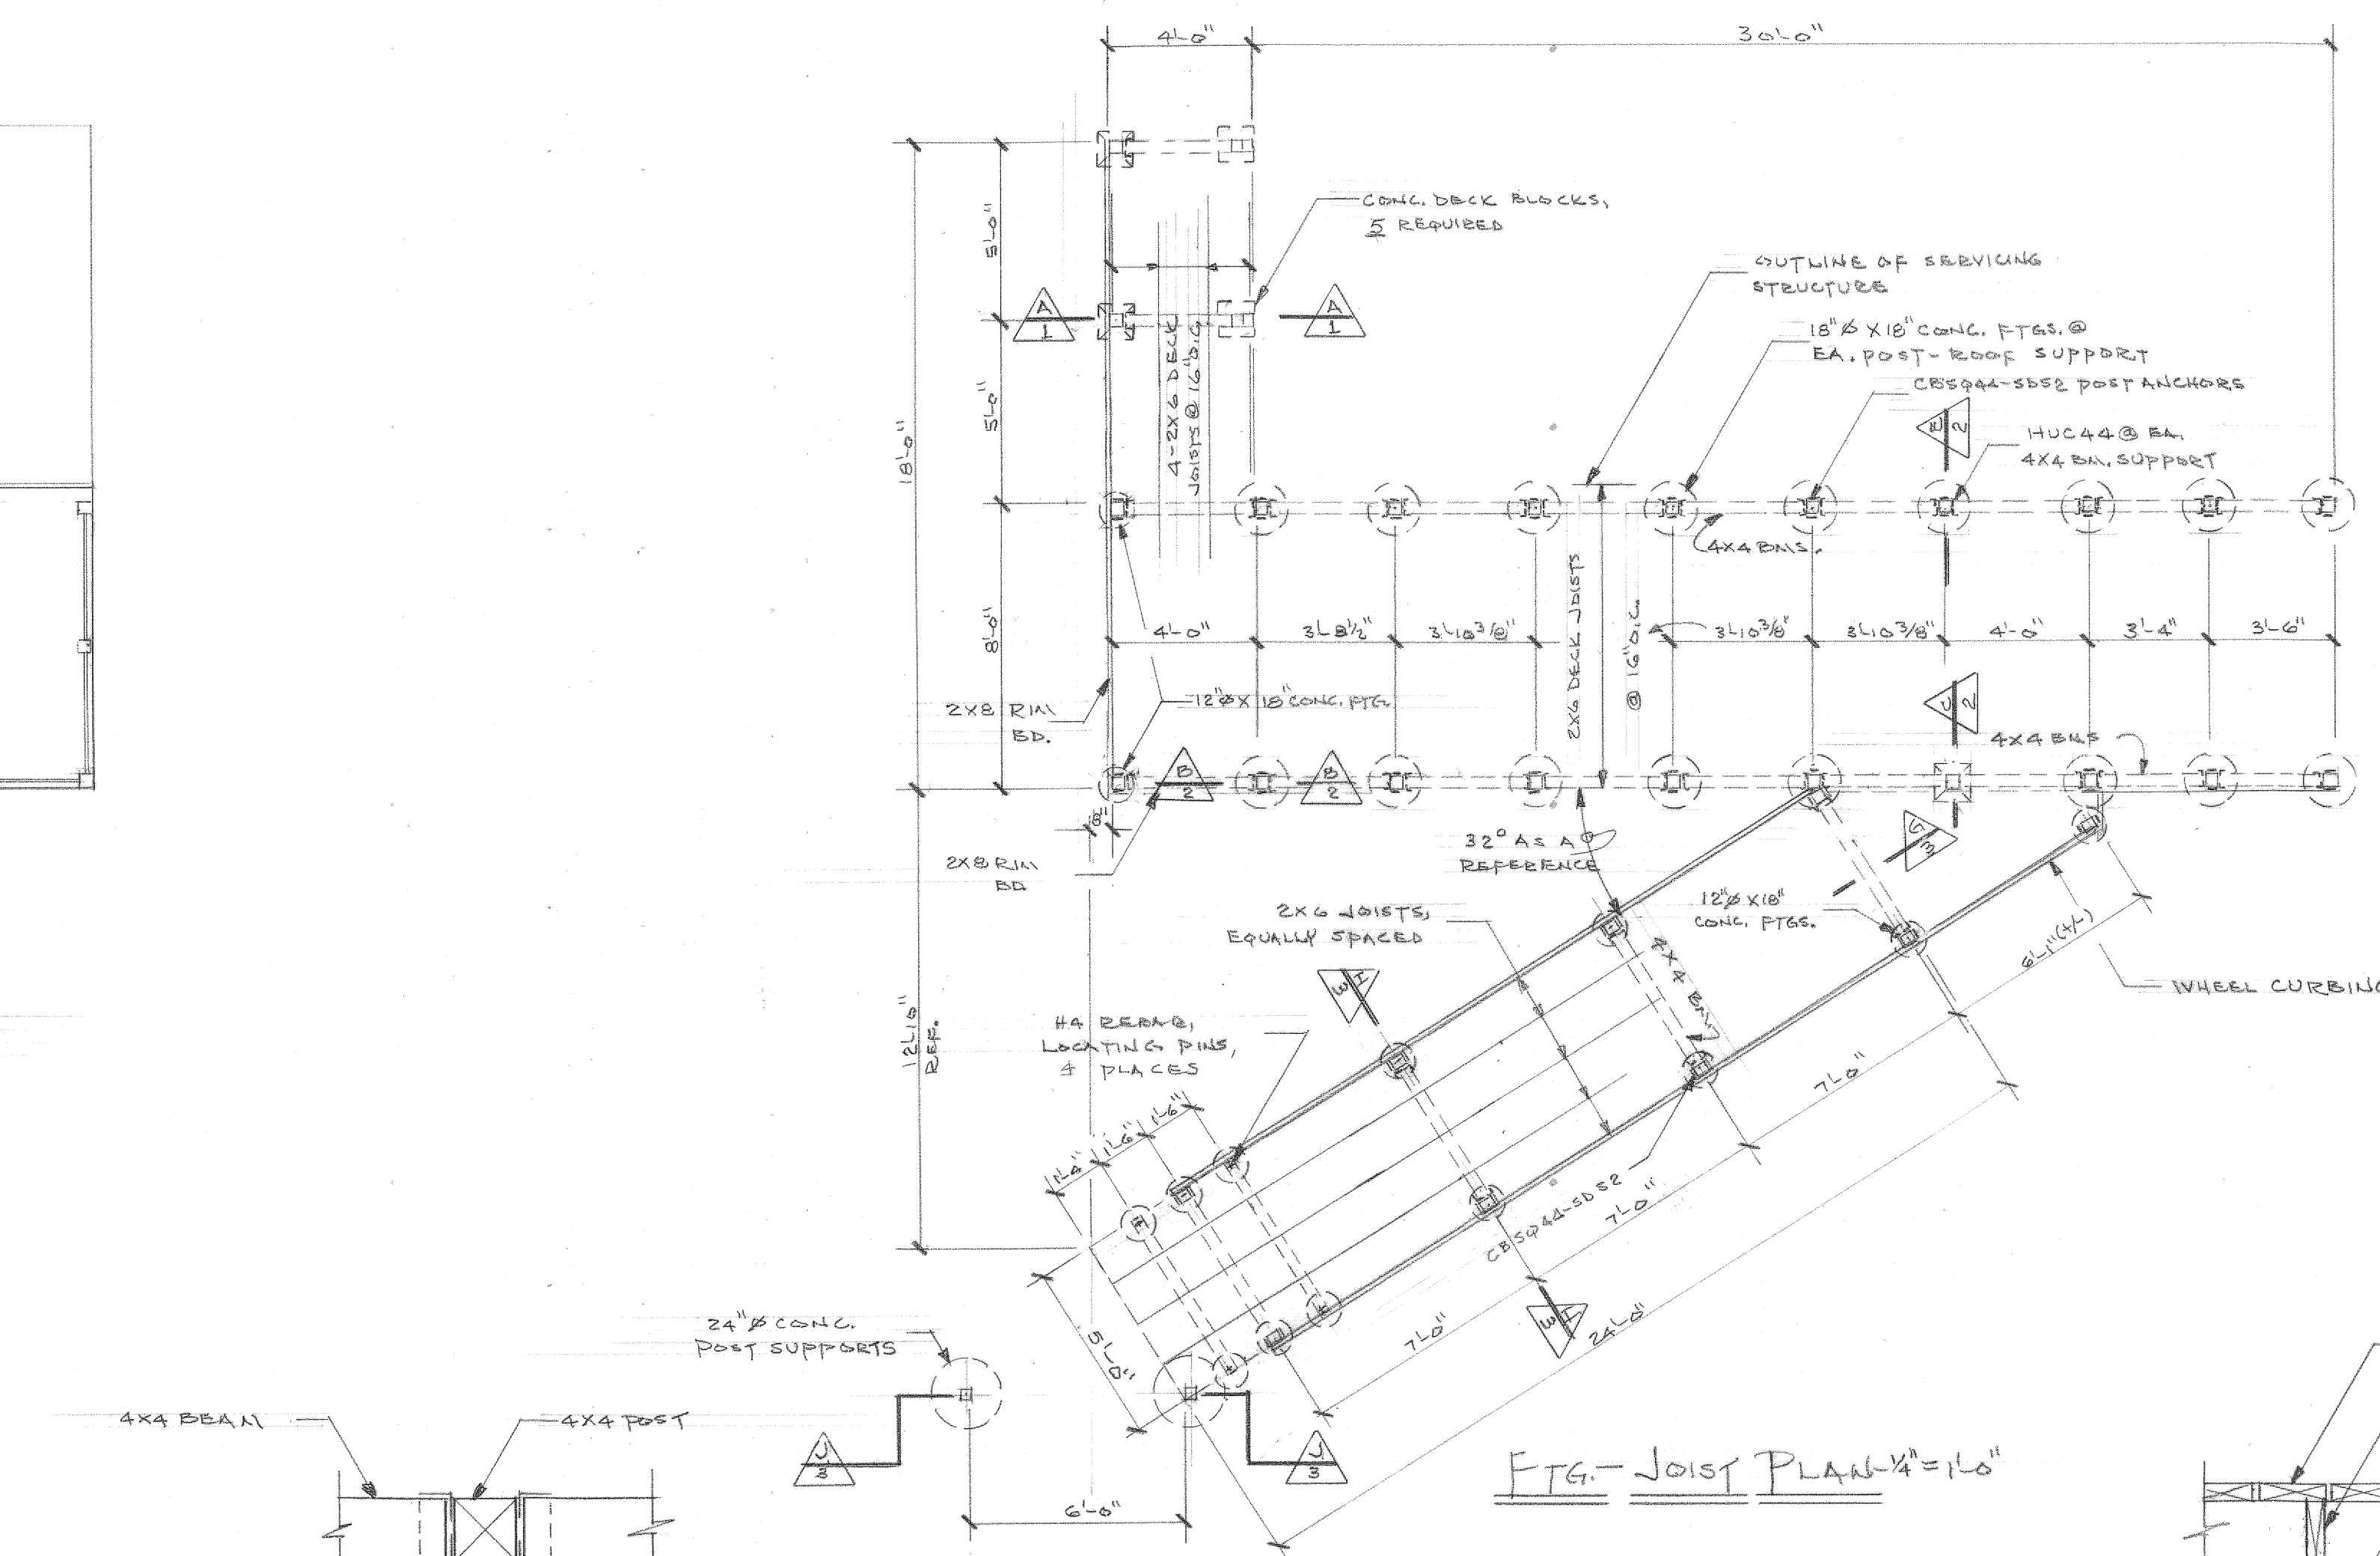


FTG.-JOIST PLAN- $\frac{1}{4}"=1'-0"$

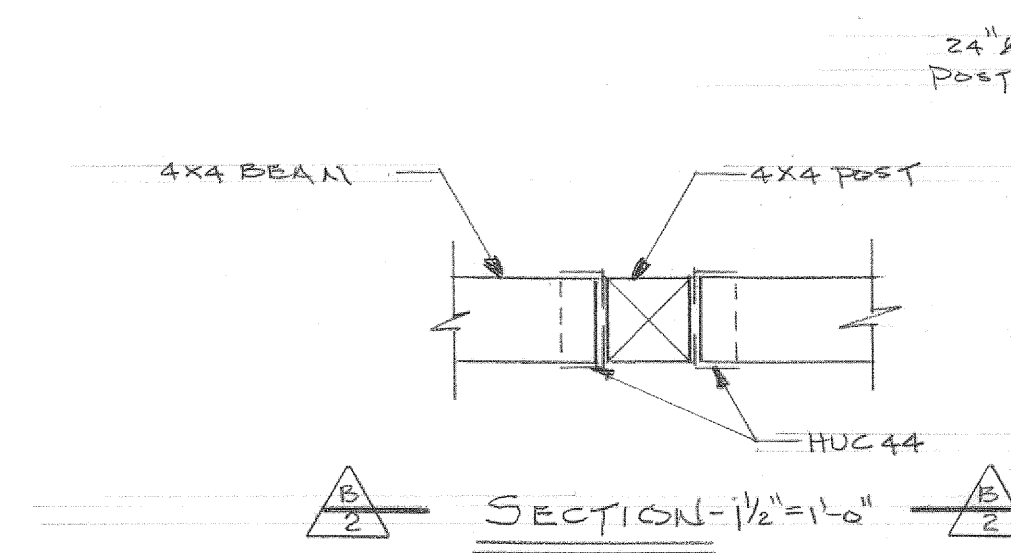


SECTION- $\frac{1}{2}"=1'-0"$

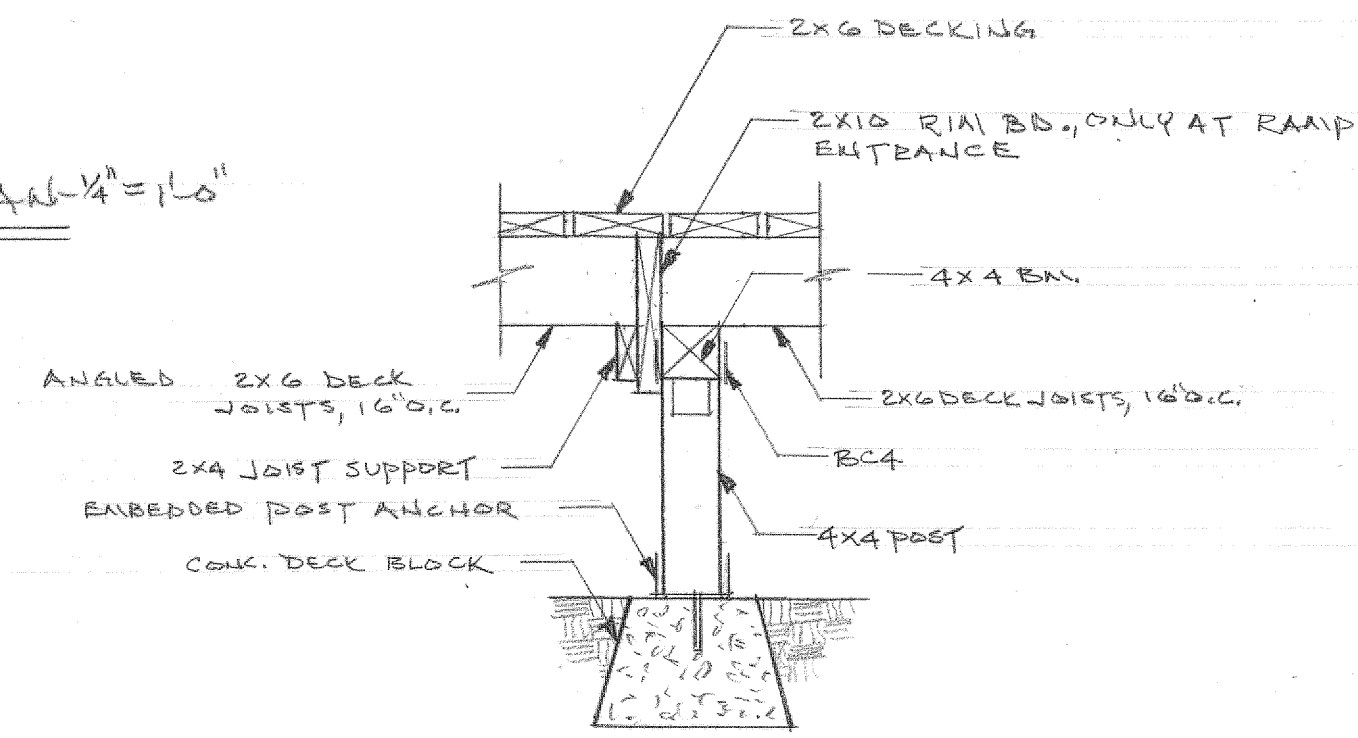

SECTION- $1"=1'-0"$

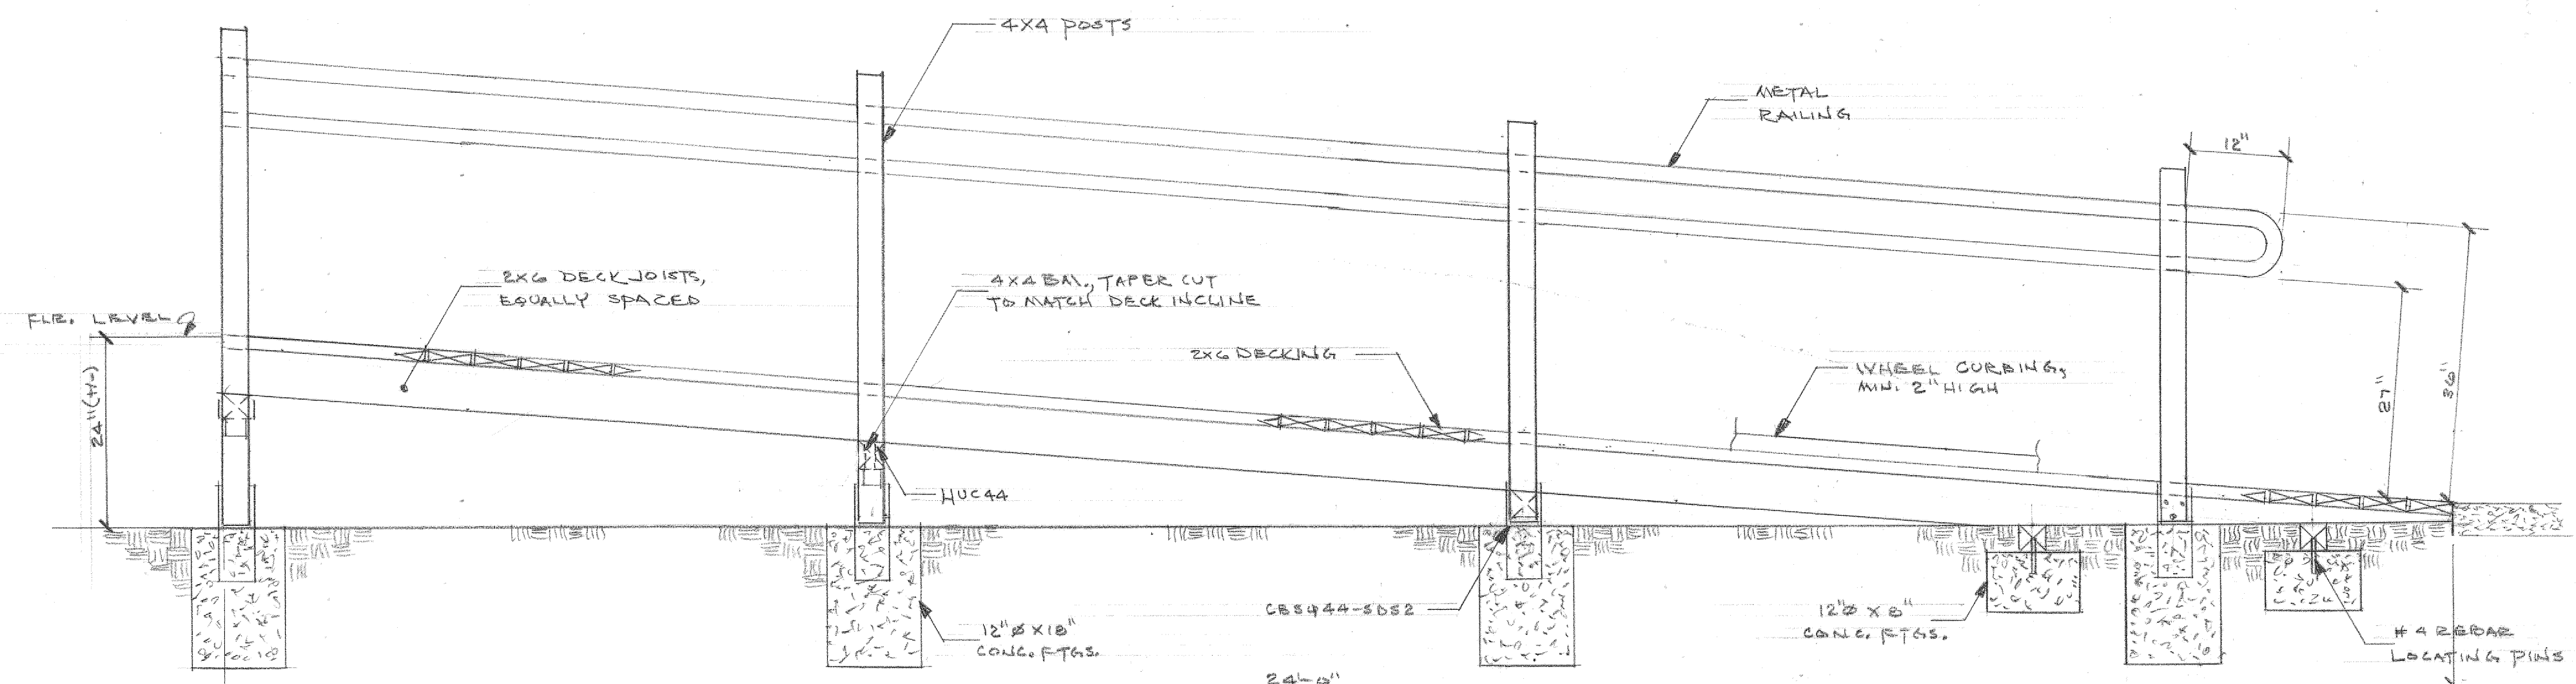

RAMP SECTION- $\frac{3}{4}"=1'-0"$

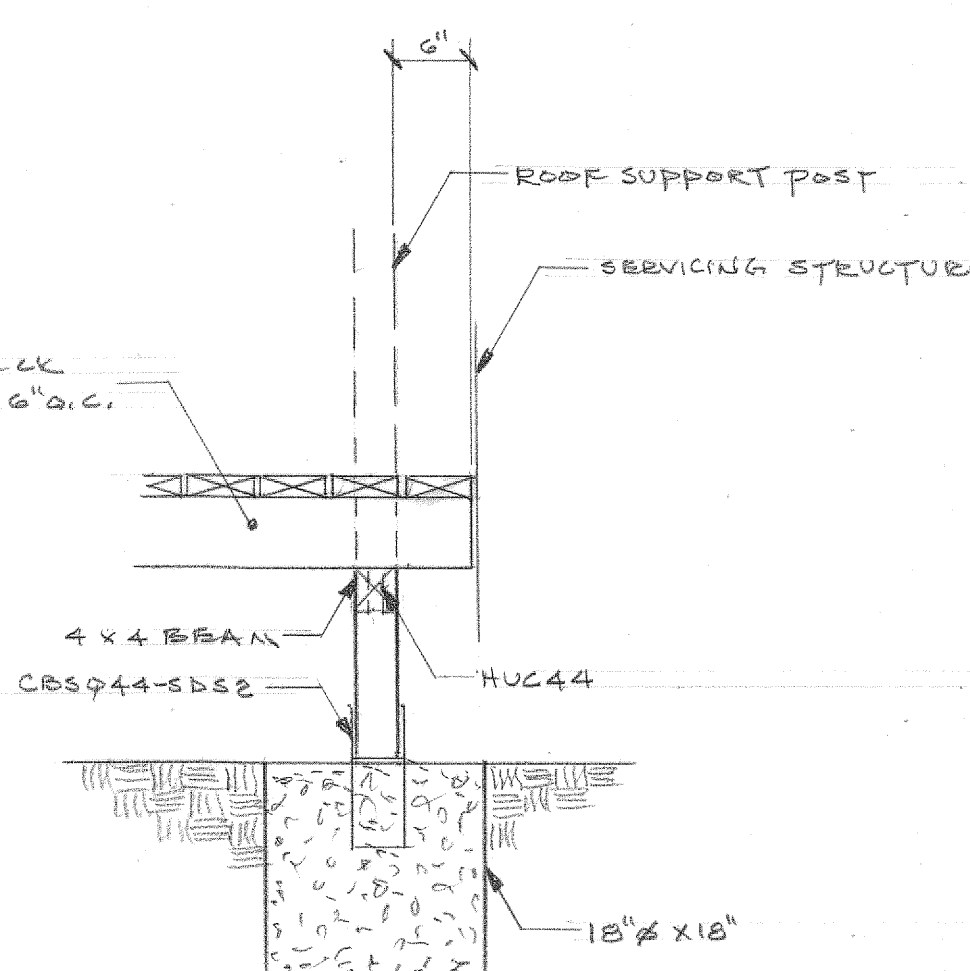

SECTION- $1"=1'-0"$

PLANS FOR: OREGON TRAVEL EXPERIENCE
RAMP & DECK
STATE OF OREGON

Date: JULY, 2012
Scale: AS GIVEN
Drawn: [Signature]
Job: RAMP-DECK
Sheet: 2
Of 3 Sheets